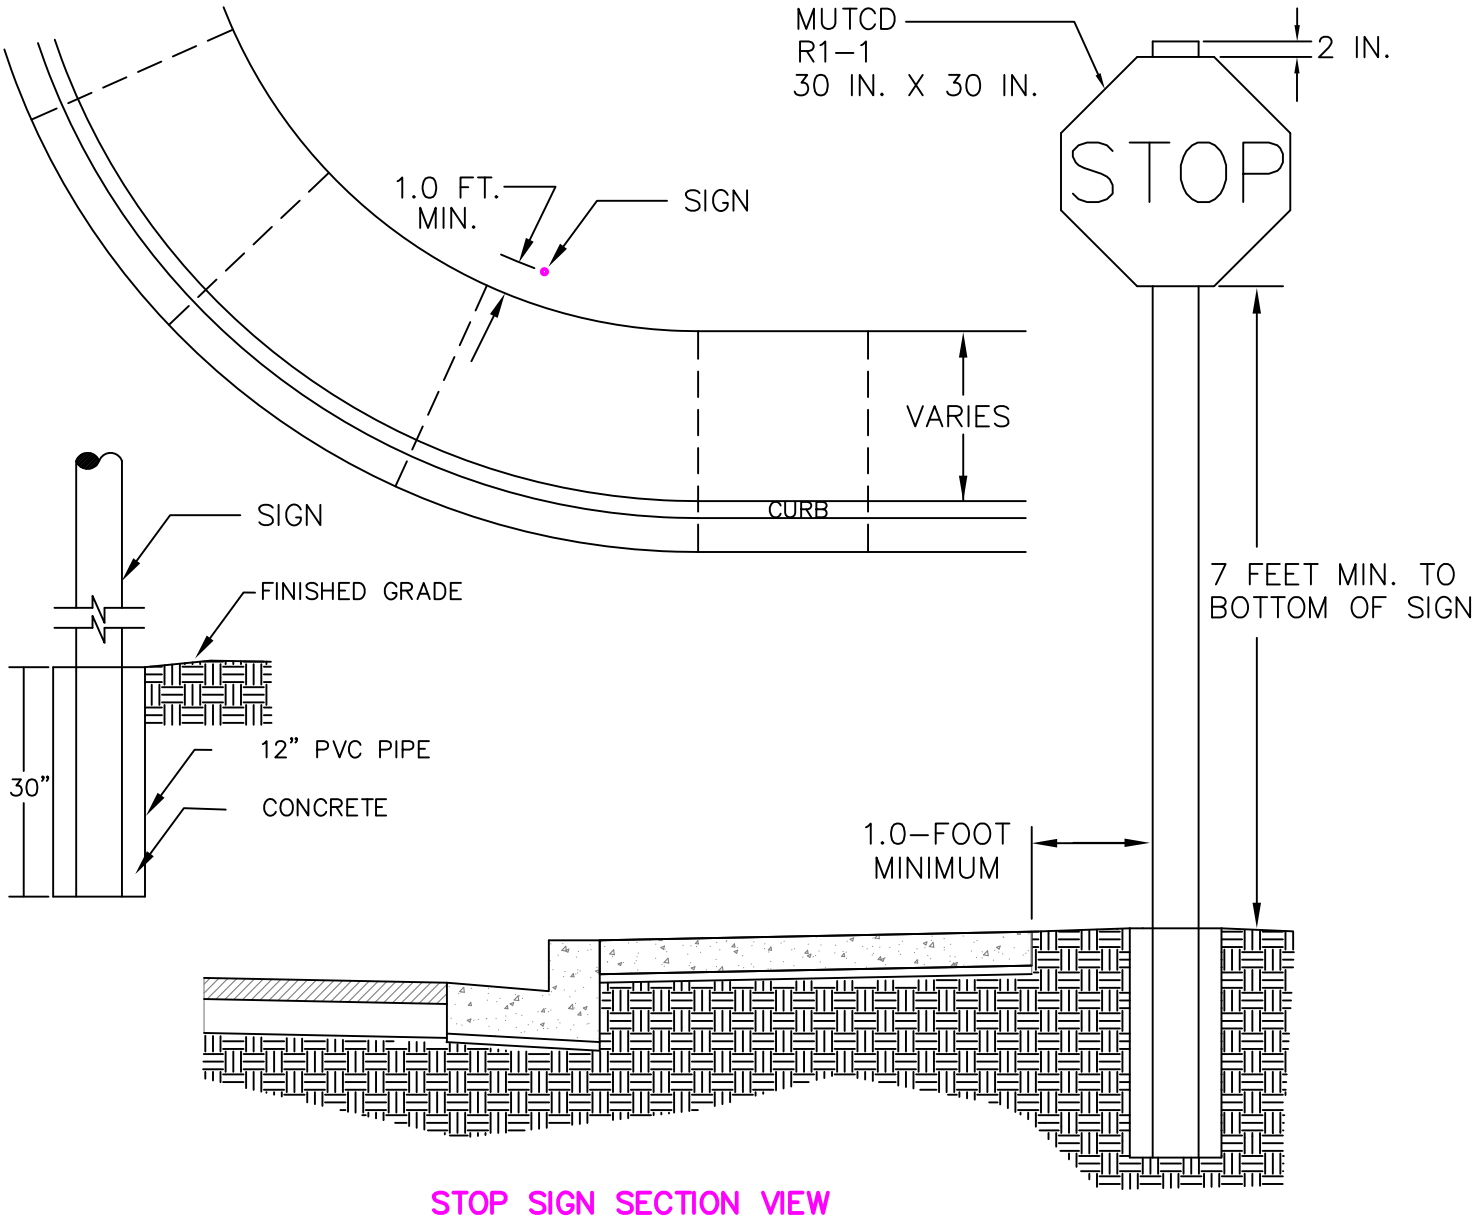

STOP SIGN SECTION VIEW

NOTES:

1. MAINTAIN A MINIMUM OF 1 FOOT OF CLEARANCE BETWEEN THE SIGN POST AND THE BACK EDGE OF THE SIDEWALK.
2. WHEN INSTALLED AREA OF PRE-EXISTING SIDEWALKS, THE IN SIDEWALK MUST BE REMOVED IN 5 FOOT PANELS AND WIDENED PER THIS DETAIL.
3. STOP SIGNS WILL TYPICALLY BE PLACED 14 FEET FROM THE FACE OF THE CURB ON THE STREET THEY APPROACH. EXACT LOCATION OF THE SIGN AND ANCHOR WILL BE ESTABLISHED BY THE CITY AT THE TIME OF INSTALLATION.
4. ALL CONSTRUCTION AND MATERIALS SHALL MEET THE SPECIFICATIONS AND BE APPROVED BY THE CITY OF EPHRATA.

STOP SIGN INSTALLATION

EPHRATA PUBLIC WORKS DEPARTMENT

DATE	REVISION	BY

DRAWN
CHECK
SCALE NTS
DATE 10/03/08

CITY OF EPHRATA
GRANT COUNTY WASHINGTON

A-8